Name of work :- Construction of General public toilet in ward no 13
Mallasandra Sheffields Sub Division

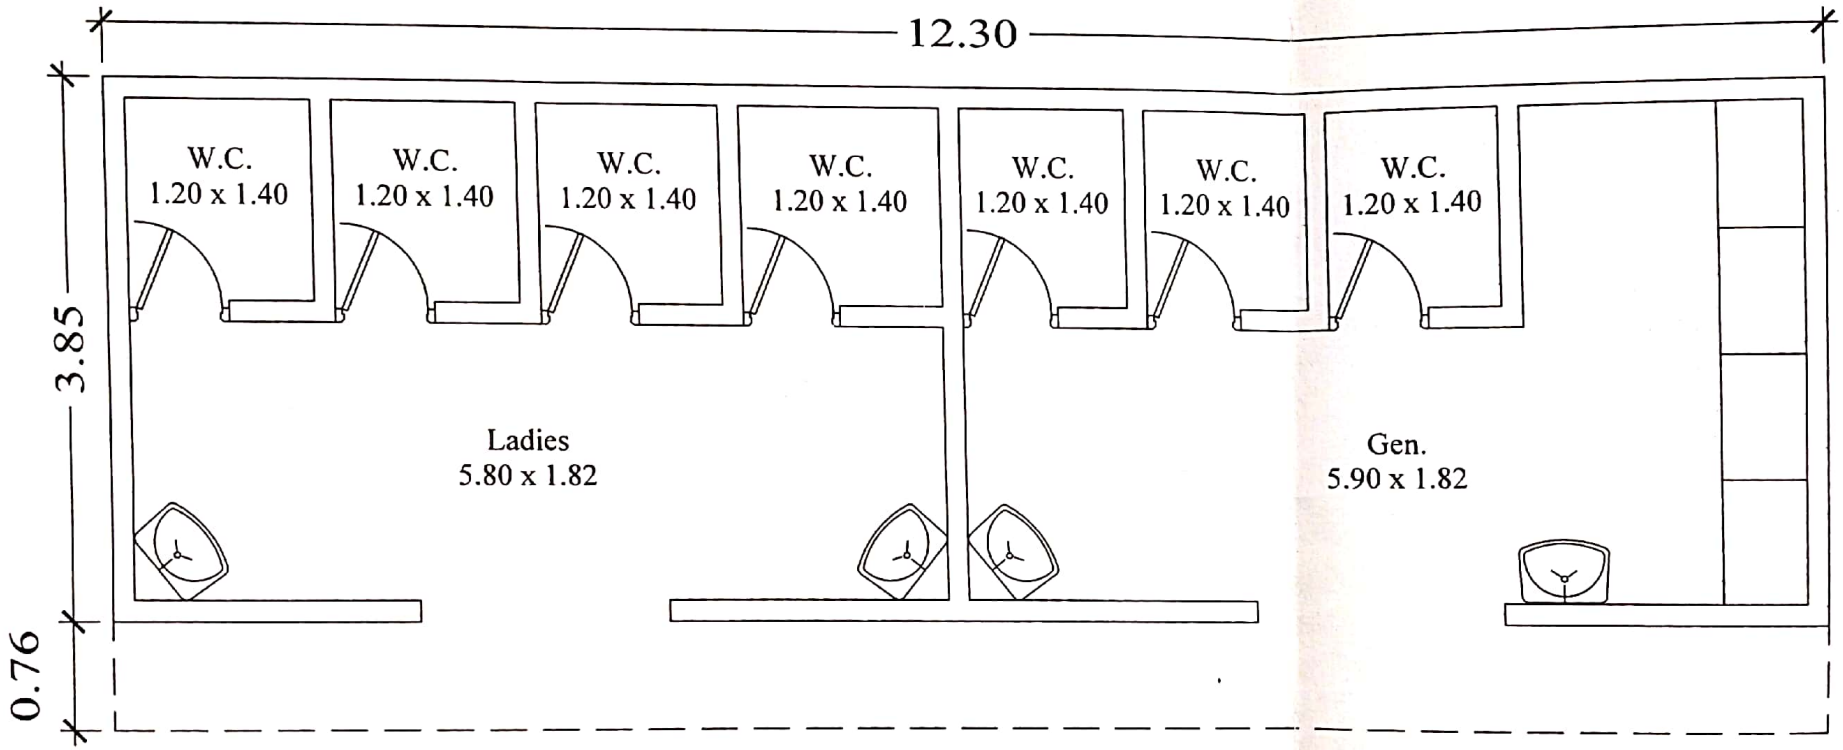

AEE

GROUND FLOOR PLAN

PLOT AREA = 56.70 Smt.

DATE :-

SCALE :- NTS

Scanned with CamScanner